

Taman Bougenville Estate

JATIBENING

ELEGANCE REDEFINED, LIVING PERFECTED



CONTACT US FOR MORE INFORMATION

0851-8277-0812 | www.TamanBougenville.id

IG/Facebook: [TamanBougenville.id](https://www.instagram.com/TamanBougenville.id)



Taman Bougenville Estate

JATIBENING

Elegance Redefined, Living Perfected

Taman Bougenville Estate Jatibening adalah perumahan eksklusif. Terletak di lokasi strategis Jatibening, Bekasi, kawasan perumahan mewah ini menawarkan fasilitas premium, lingkungan asri, serta akses transportasi yang mudah.

Setiap rumah dirancang dengan cermat dalam gaya "**Neo Classic**," menciptakan mahakarya hunian elegan yang sempurna bagi Anda dan keluarga tercinta.



SITE PLAN

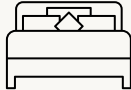


LAY OUT

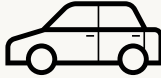



Lahan
104m² - 173m²

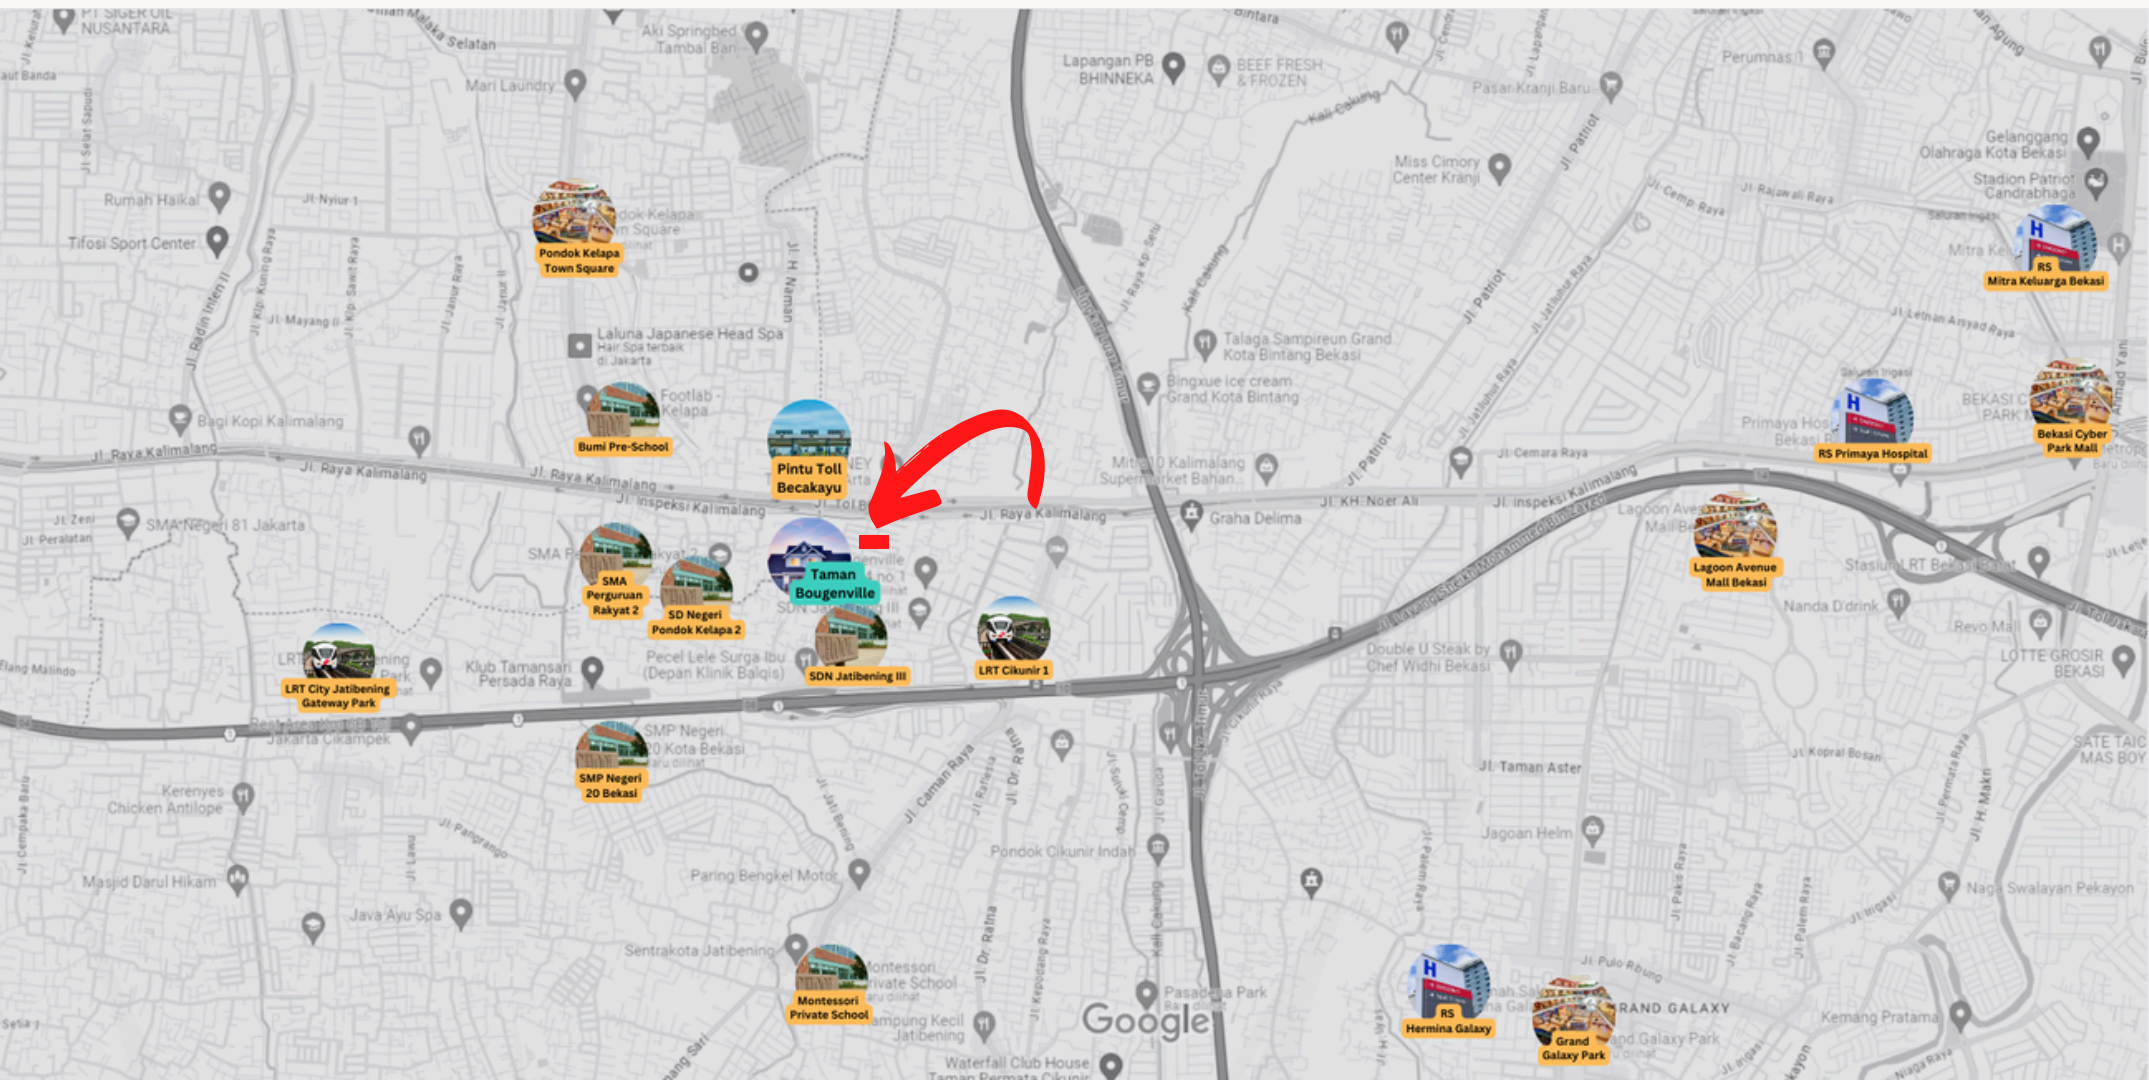

Bangunan
90m² - 120m²


4+1 Kamar Tidur


3+1 Kamar Mandi


2 Carparks

ACCESS & SURROUNDINGS



- **LRT**
- LRT Cikunir 1: 6 menit
- LRT Jatibening Gateway Park: 13 menit



- **Transportasi Toll:**
- Becakayu Toll Gate: 5 menit
- Cikampek Toll Gate: 5 menit
- Pondok Gede Timur 1: 10 menit



- **Mall:**
- Pakuwon Mall Bekasi: 20 menit.
- Grand Galaxy Park: 15 menit.
- Metropolitan Mall Bekasi: 13 menit
- Summarecon Mall Bekasi: 20 menit
- Metropolitan Mall Bekasi: 13 menit



- **Hospital:**
- RS Mitra Keluarga Pratama: 12 menit
- RS. Siloam Sentosa: 20 menit
- RS Hermina Galaxy: 19 menit.
- RS Mekar Sari: 30 menit



- **Pusat Niaga & Perkantoran:**
- Hotel Ibis Style Bekasi Jatibening: 5 menit
- Kantor Walikota Jakarta Timur: 15 menit
- Ruko Summarecon Bekasi: 15 menit
- Ruko Bekasi Mas: 15 menit
- Ruko Grand Galaxy: 10 menit



- **Sekolah & Universitas:**
- SMA Negeri 81 Jakarta: 15 menit.
- Jakarta Islamic School (JISC): 15 menit.
- Kindefield Highfield School Duren Sawit: 15 menit
- SMA Negeri 8 Jakarta: 26 menit
- SMA Negeri 115 Jakarta: 30 menit.



- **Sport/Leisure**
- Tamansari Golf Persada Raya: 15 menit)



SPESIFICATION

PONDASI: FOOT PLATE, **DINDING:** BATA RINGAN, PLASTER ACI FINISHING CAT JOTUN/MOWILEX/SETARA. **LANTAI:** HOMOGENOUS TILES 60×60 CM, **KAMAR MANDI:** HOMOGENOUS TILE, **PINTU & JENDELA:** KUSEN ALUMINIUM. **PINTU:** PANEL KAYU KAMPER. **SANITARY:** TOTO

RANGKA ATAP: BAJA RINGAN. **GENTENG:** MONIER EXEL PLANO. **PLAFON:** BESI HOLLOW. GYPSUM BOARD 18MM FINISHING CAT. **RAILING:** WROUGHT IRON, **AIR:** SUMUR PANTEK. JETPUMP & WATER TORN. **ELECTRICITY TERMINAL:** PANASONIC, **SMART LOCK DOOR:** BARDI, **LISTRIK:** PLN 3500 VA

CONTACT US



0851-8277-0812



WWW.TAMANBOUGENVILLE.ID



TAMANBOUGENVILLE.ID



TAMAN BOUGENVILLE ESTATE
BLOK E, JL. CAMAN RAYA,
JATIBENING, PONDOK GEDE,
KOTA BEKASI

CONNECT WITH US!